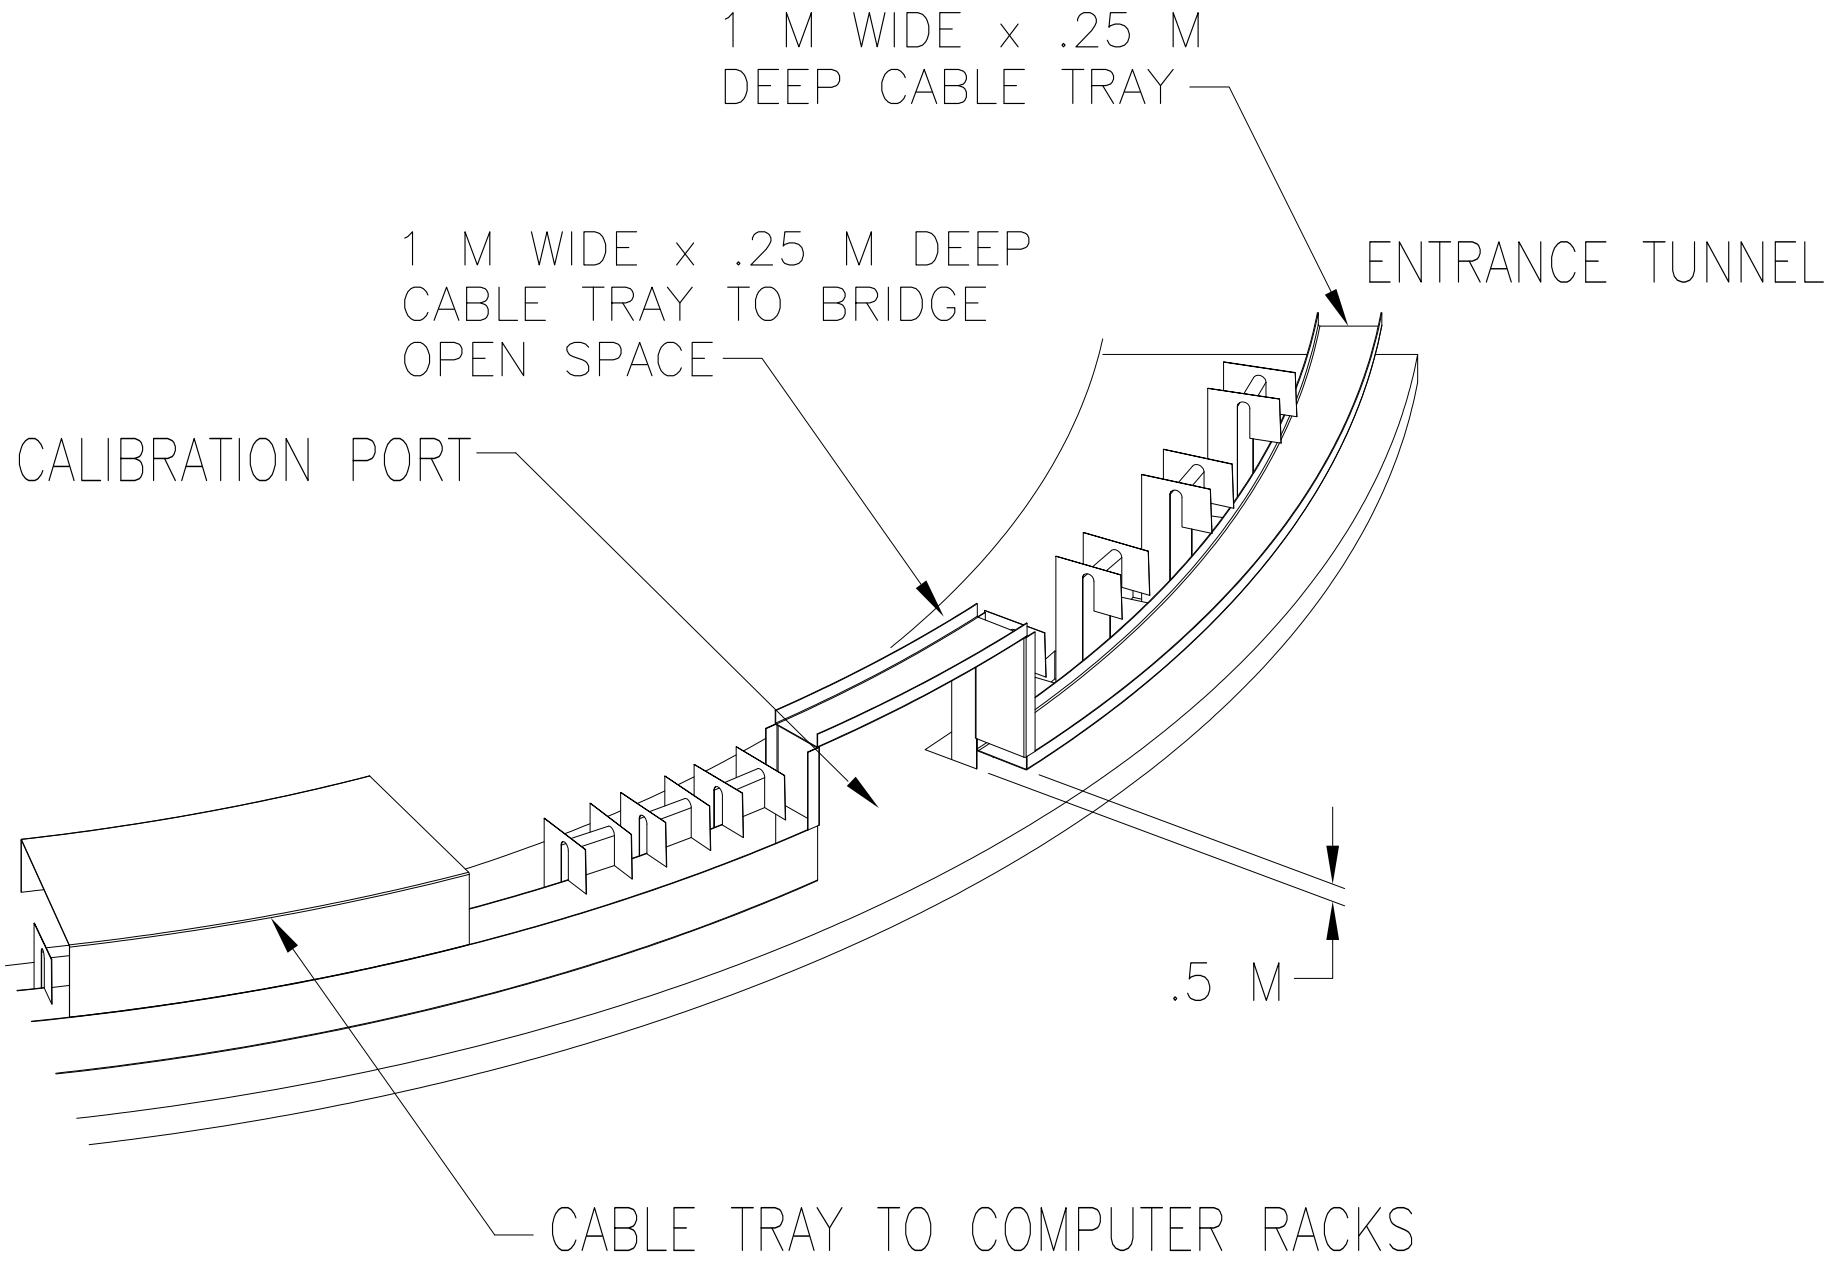
1 M WIDE x .25 M
DEEP CABLE TRAY
ENTRANCE TUNNEL
1 M WIDE x .25 M DEEP
CABLE TRAY TO BRIDGE
OPEN SPACE
CALIBRATION PORT
.5 M
CABLE TRAY TO COMPUTER RACKS