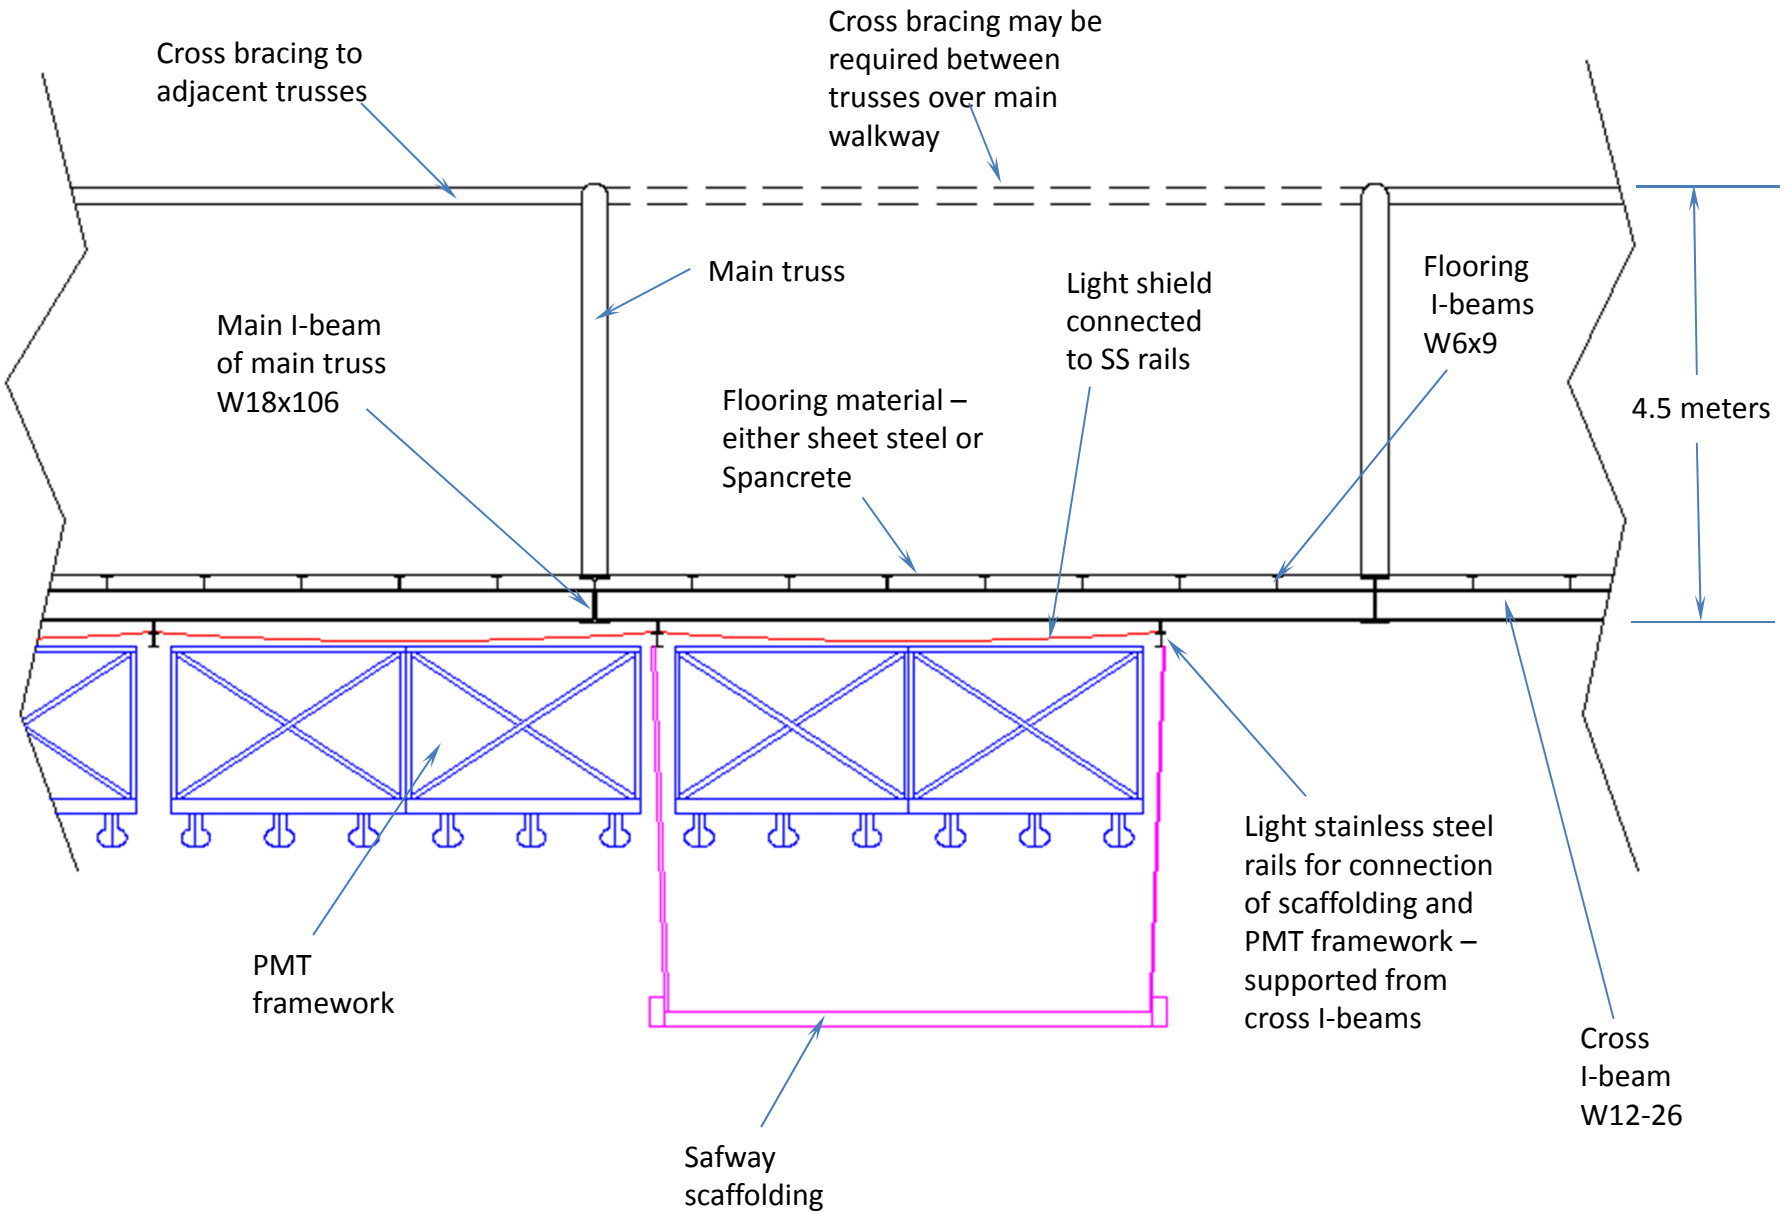
Cross bracing to adjacent trusses
Cross bracing may be required between trusses over main walkway
Main truss
Light shield connected to SS rails
Flooring I-beams W6x9
Main I-beam of main truss W18x106
Flooring material – either sheet steel or Spancrete
4.5 meters
PMT framework
Light stainless steel rails for connection of scaffolding and PMT framework – supported from cross I-beams
Cross I-beam W12-26
Safway scaffolding