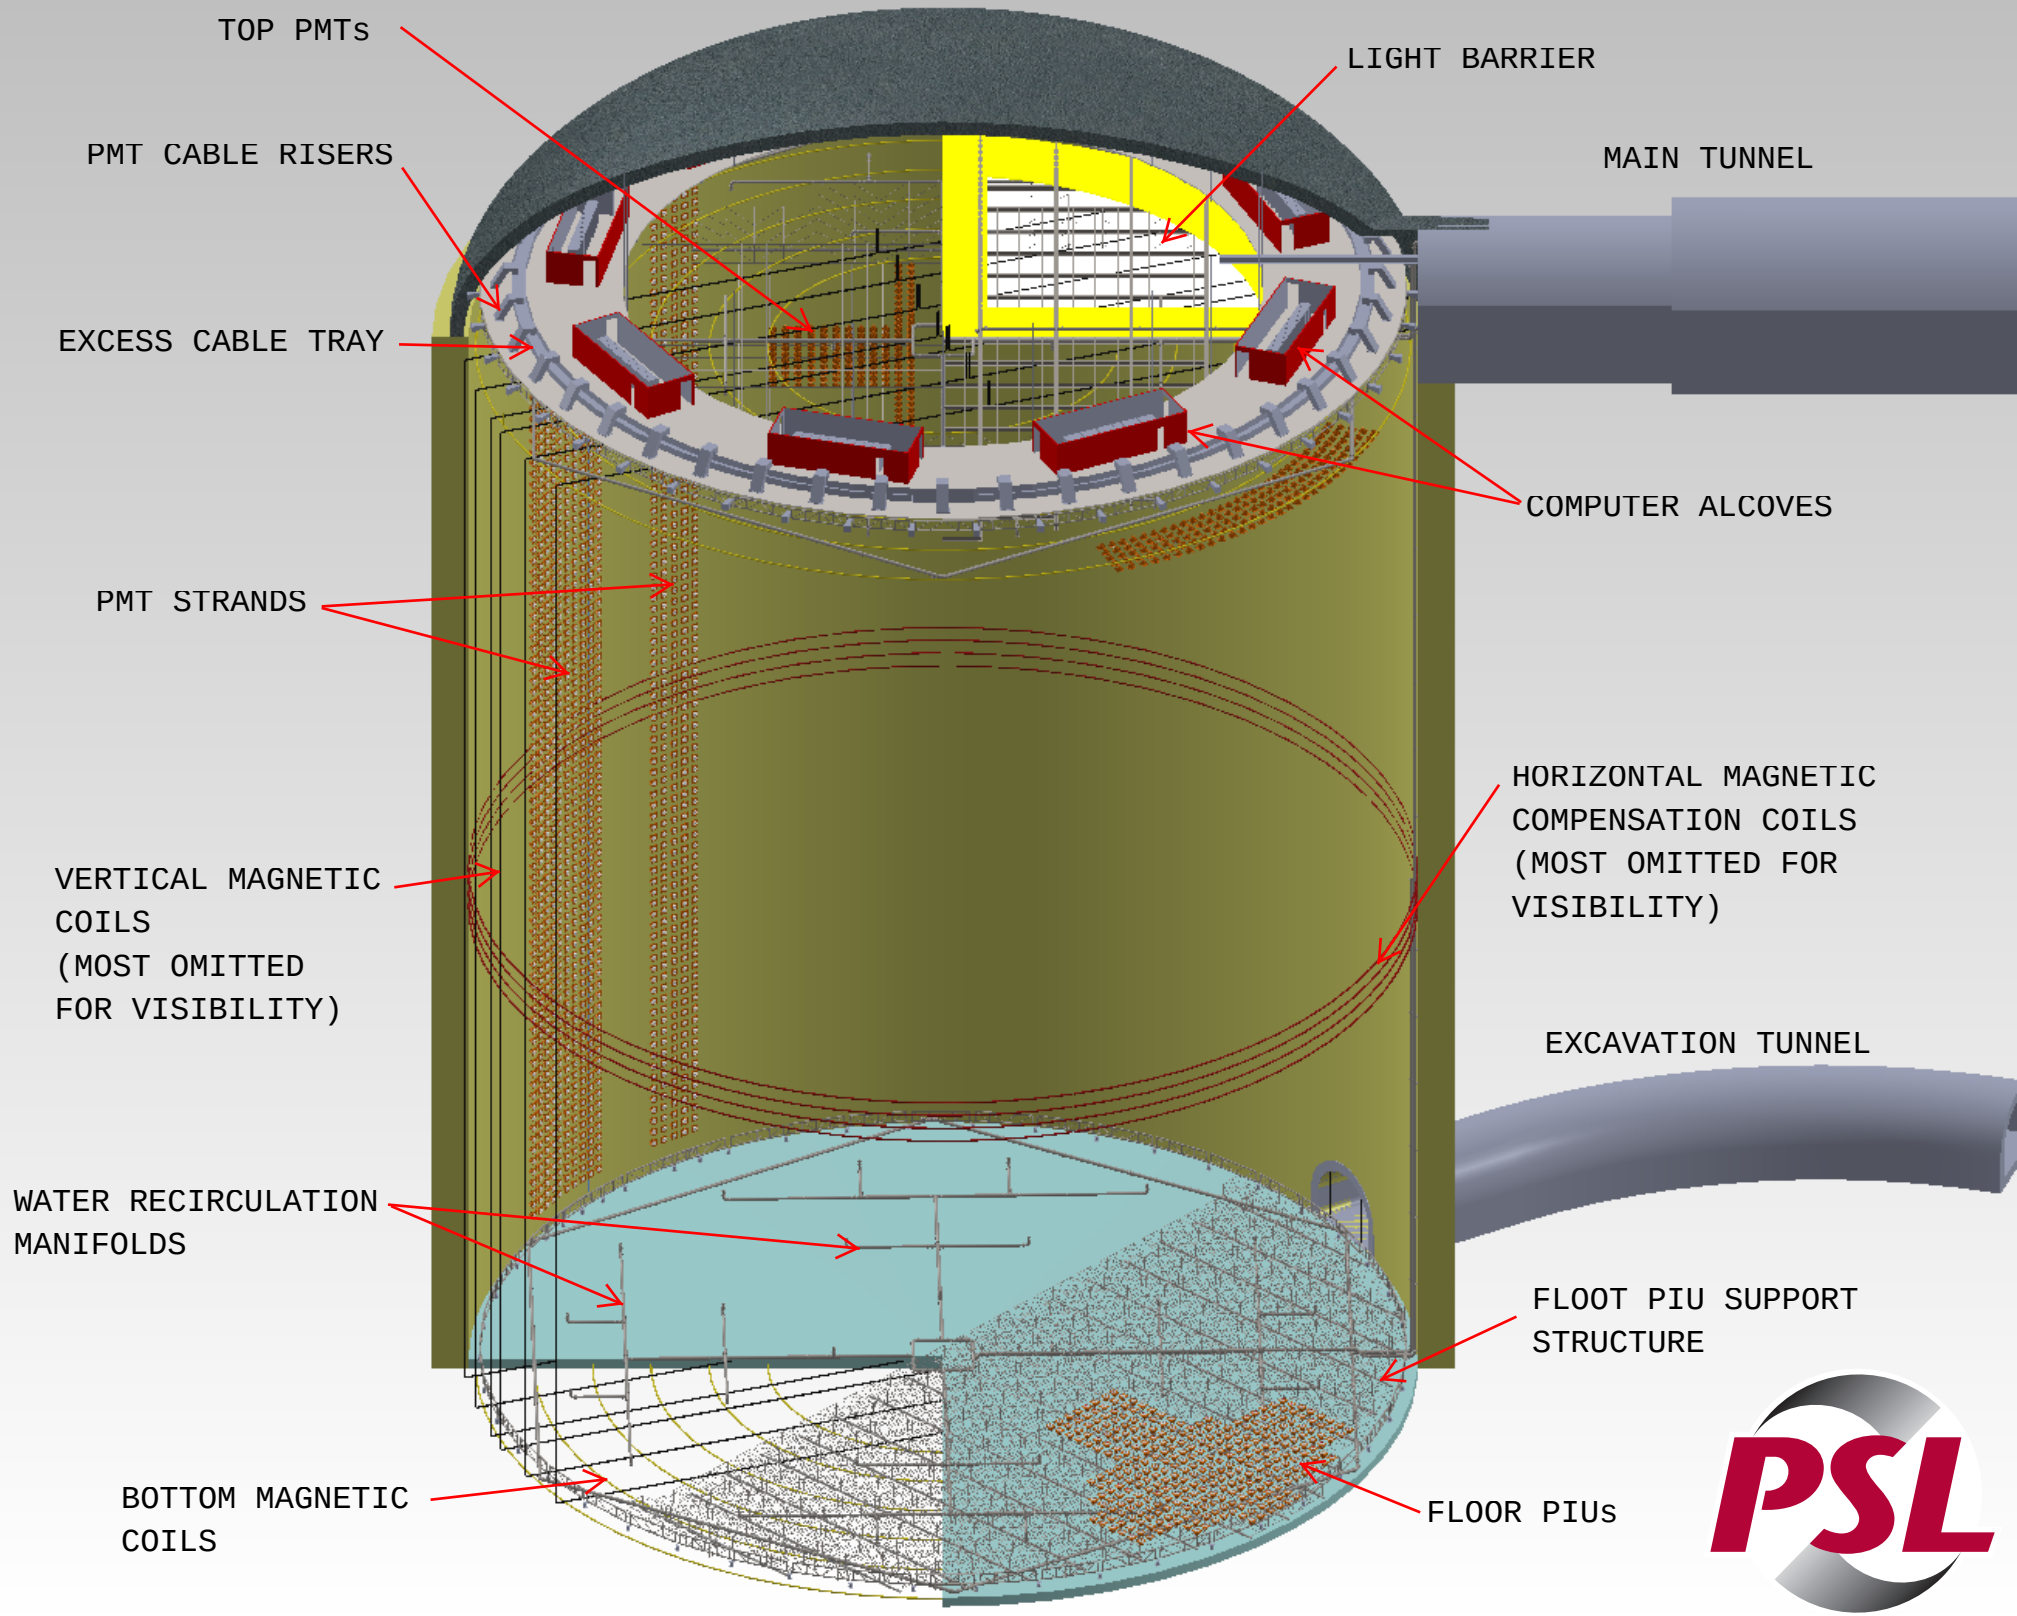
TOP PMTs
LIGHT BARRIER
PMT CABLE RISERS
MAIN TUNNEL
EXCESS CABLE TRAY
COMPUTER ALCOVES
PMT STRANDS
HORIZONTAL MAGNETIC COMPENSATION COILS (MOST OMITTED FOR VISIBILITY)
VERTICAL MAGNETIC COILS (MOST OMITTED FOR VISIBILITY)
EXCAVATION TUNNEL
WATER RECIRCULATION MANIFOLDS
FLOOT PIU SUPPORT STRUCTURE
BOTTOM MAGNETIC COILS
FLOOR PIUs