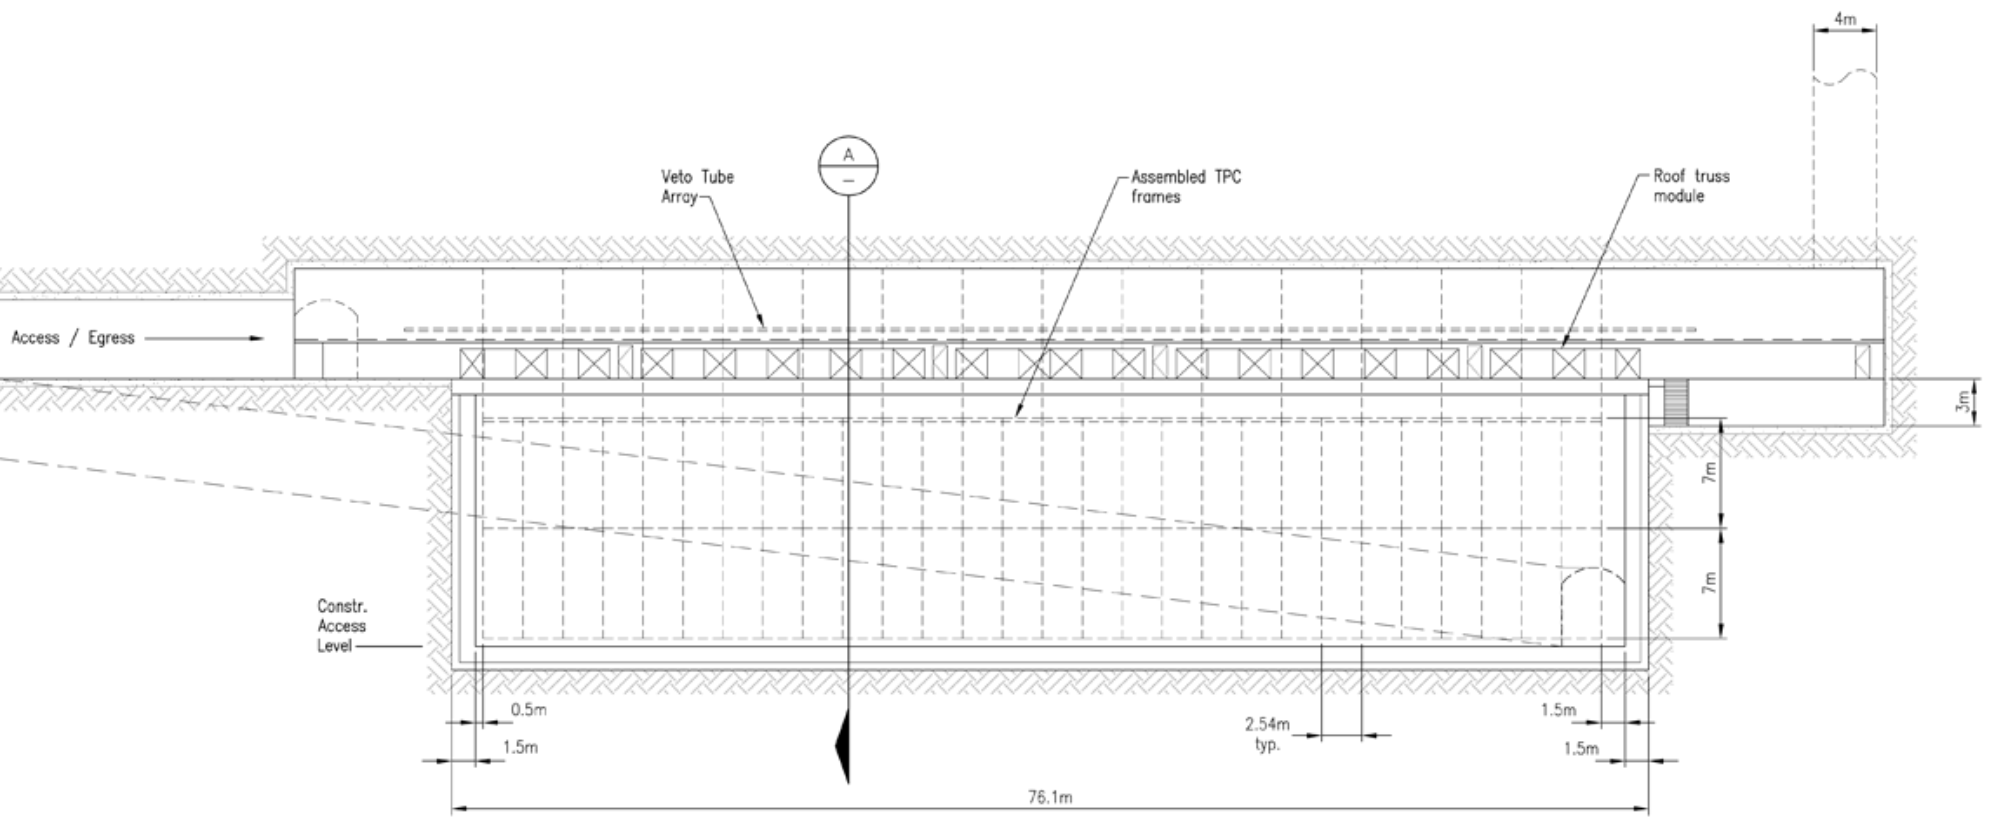
4m
A
Veto Tube Array
Assembled TPC frames
Roof truss module
Access / Egress
3m
7m
7m
Constr. Access Level
0.5m
1.5m
2.54m typ.
1.5m
1.5m
76.1m