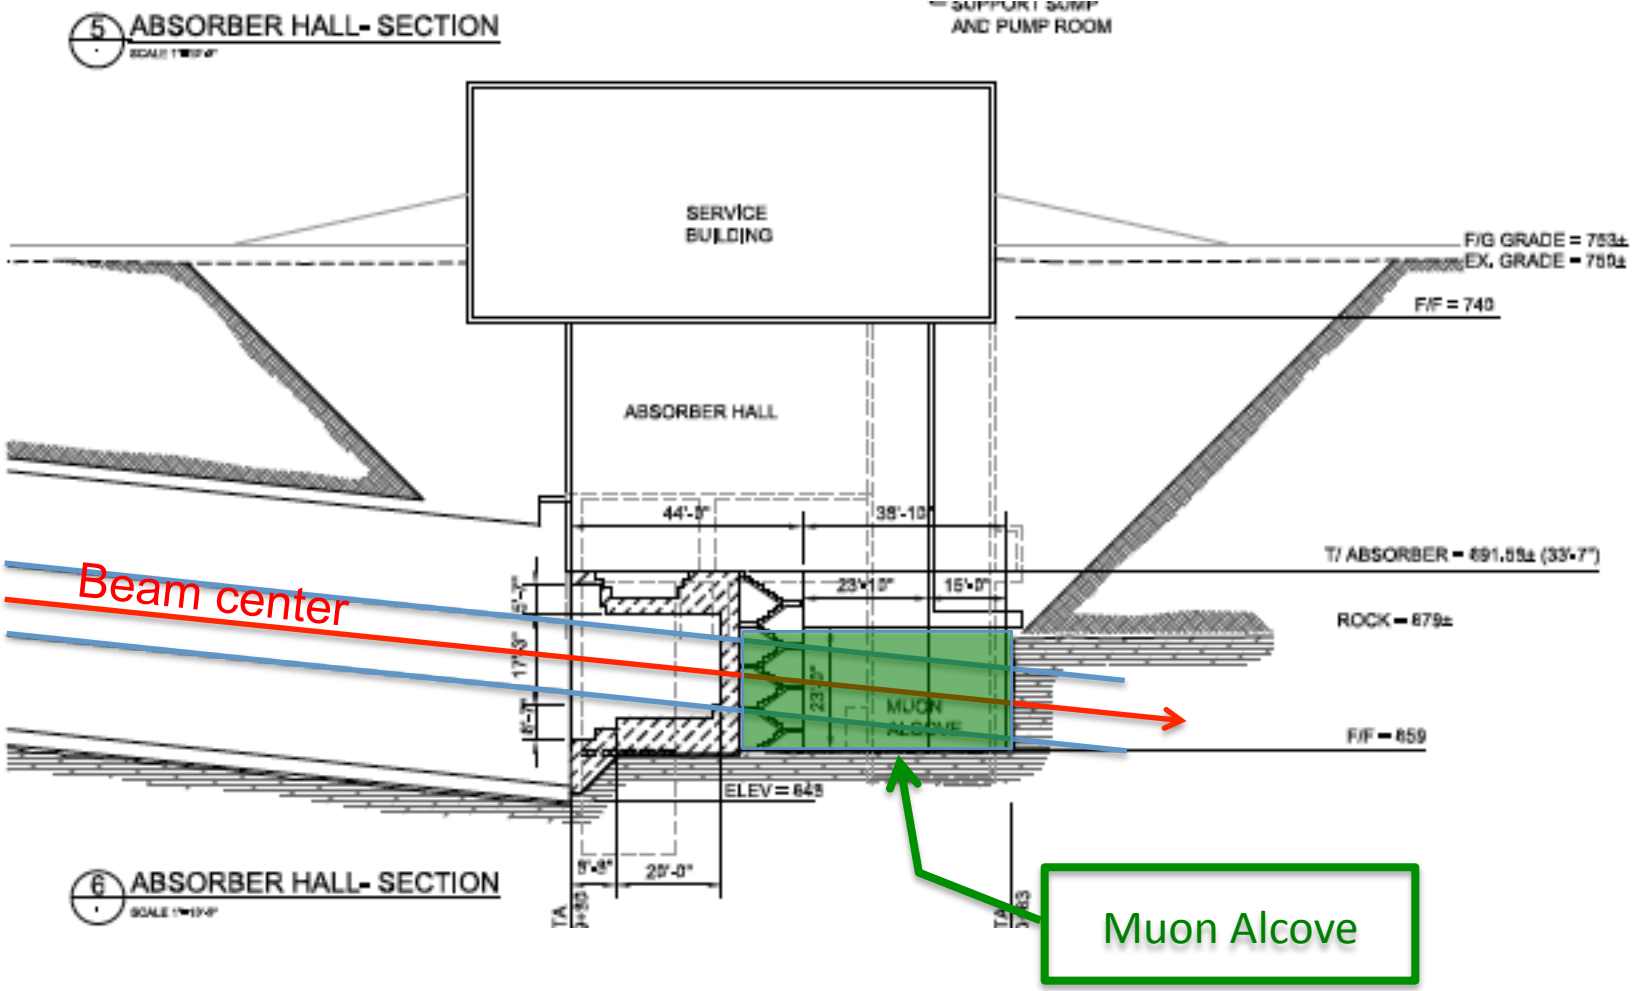
5 ABSORBER HALL- SECTION
AND PUMP ROOM
SERVICE BUILDING
F/G GRADE = 753±
EX. GRADE = 759±
F/F = 740
ABSORBER HALL
44'-0"
38'-10"
T/ ABSORBER = 691.55± (33'-7")
23'-10"
15'-0"
ROCK = 679±
Beam center
MUON ALCOVE
F/F = 659
ELEV = 643
5'-8"
25'-0"
6 ABSORBER HALL- SECTION
Muon Alcove