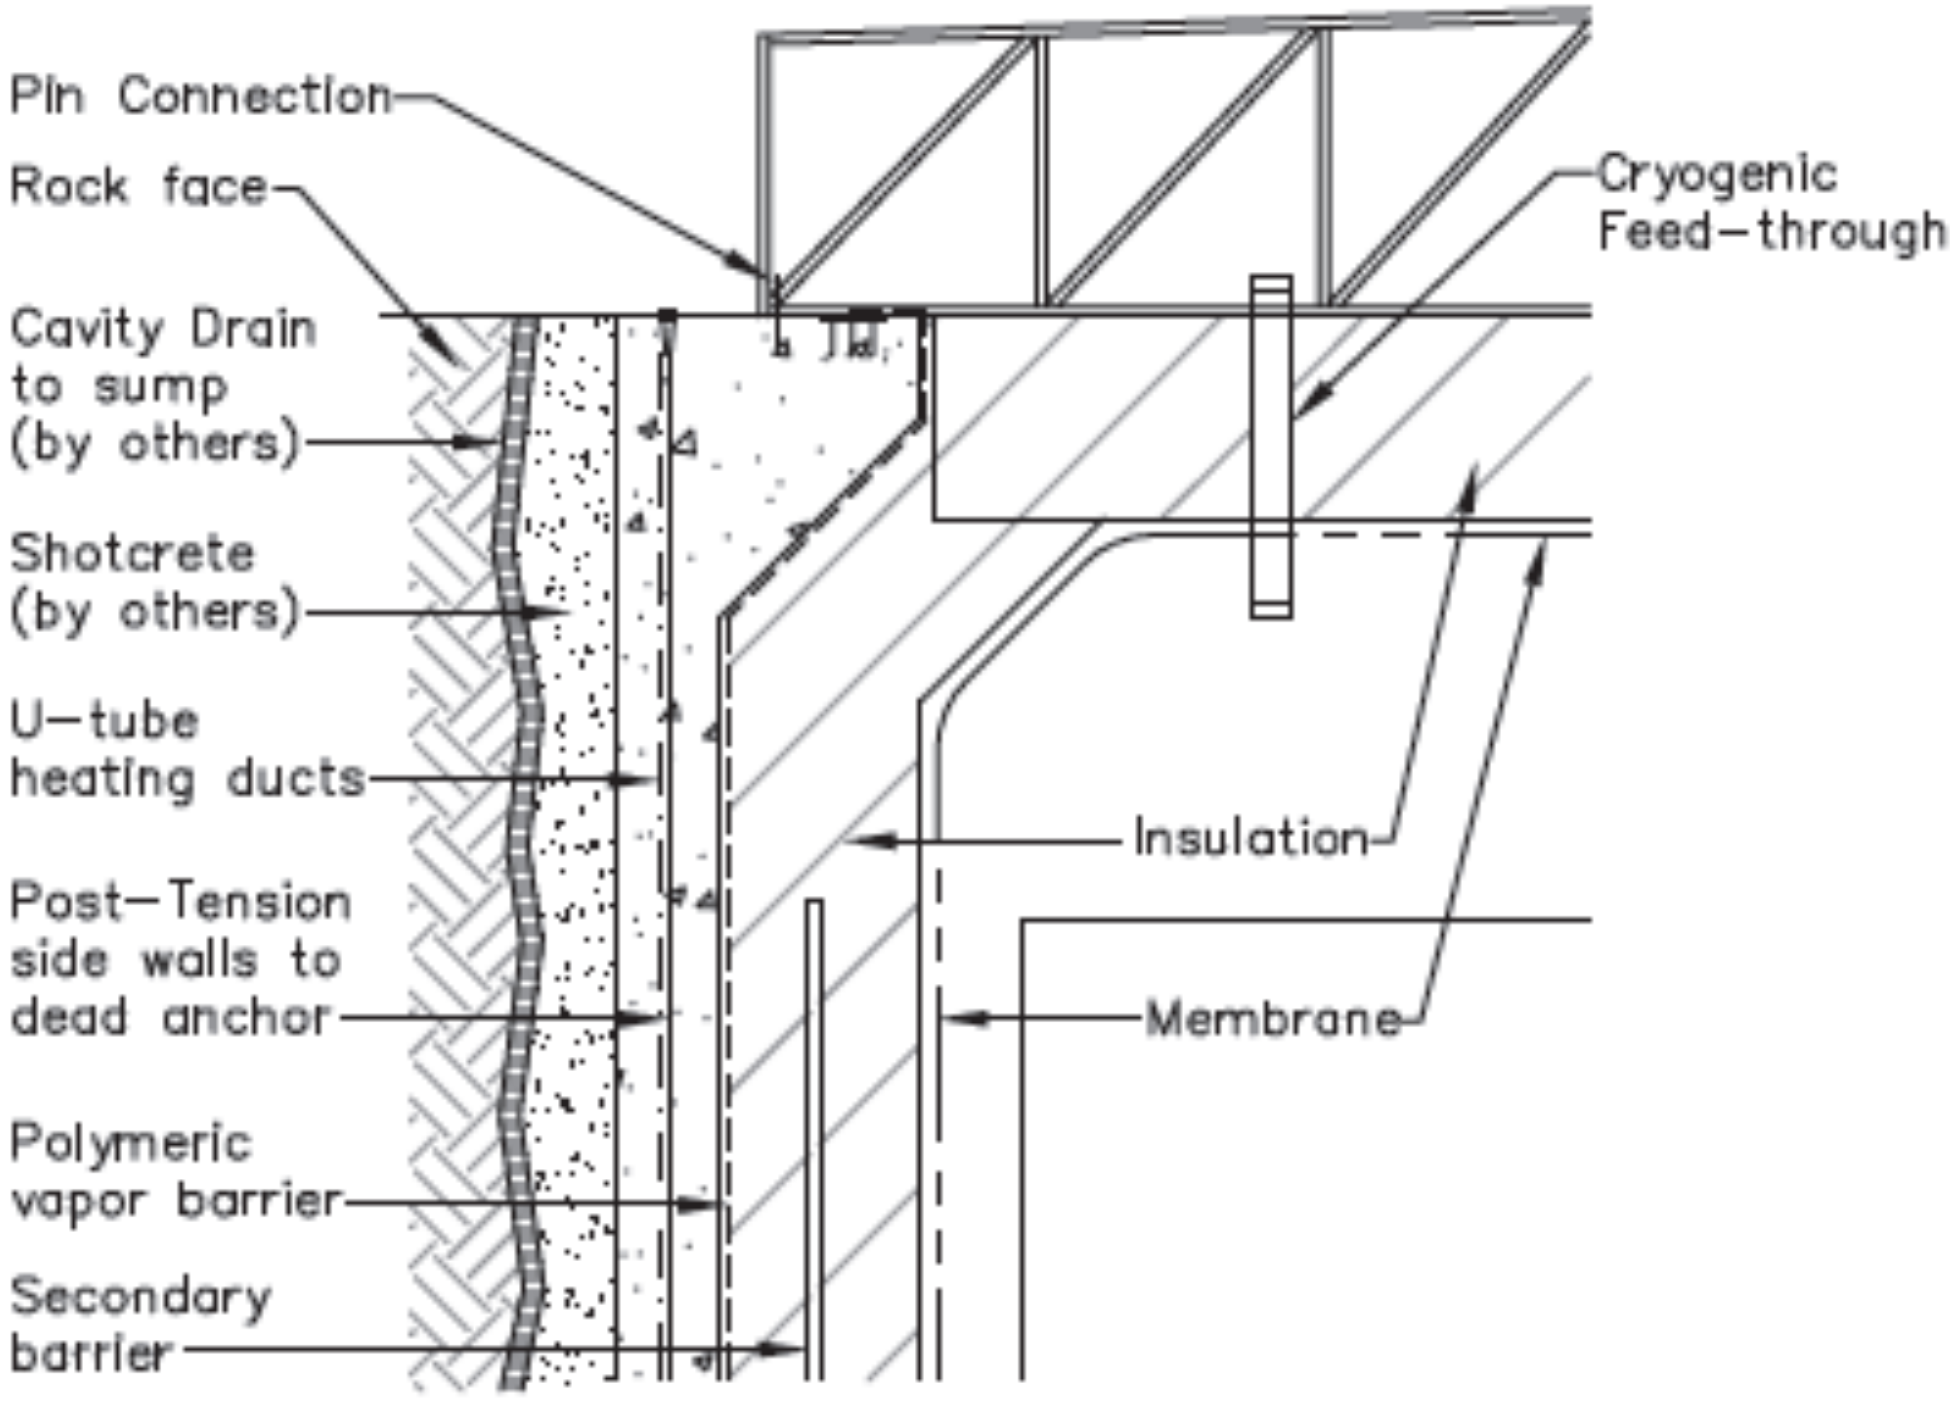
Pin Connection
Rock face
Cavity Drain
to sump
(by others)
Shotcrete
(by others)
U-tube
heating ducts
Post-Tension
side walls to
dead anchor
Polymeric
vapor barrier
Secondary
barrier
Cryogenic
Feed-through
Insulation
Membrane