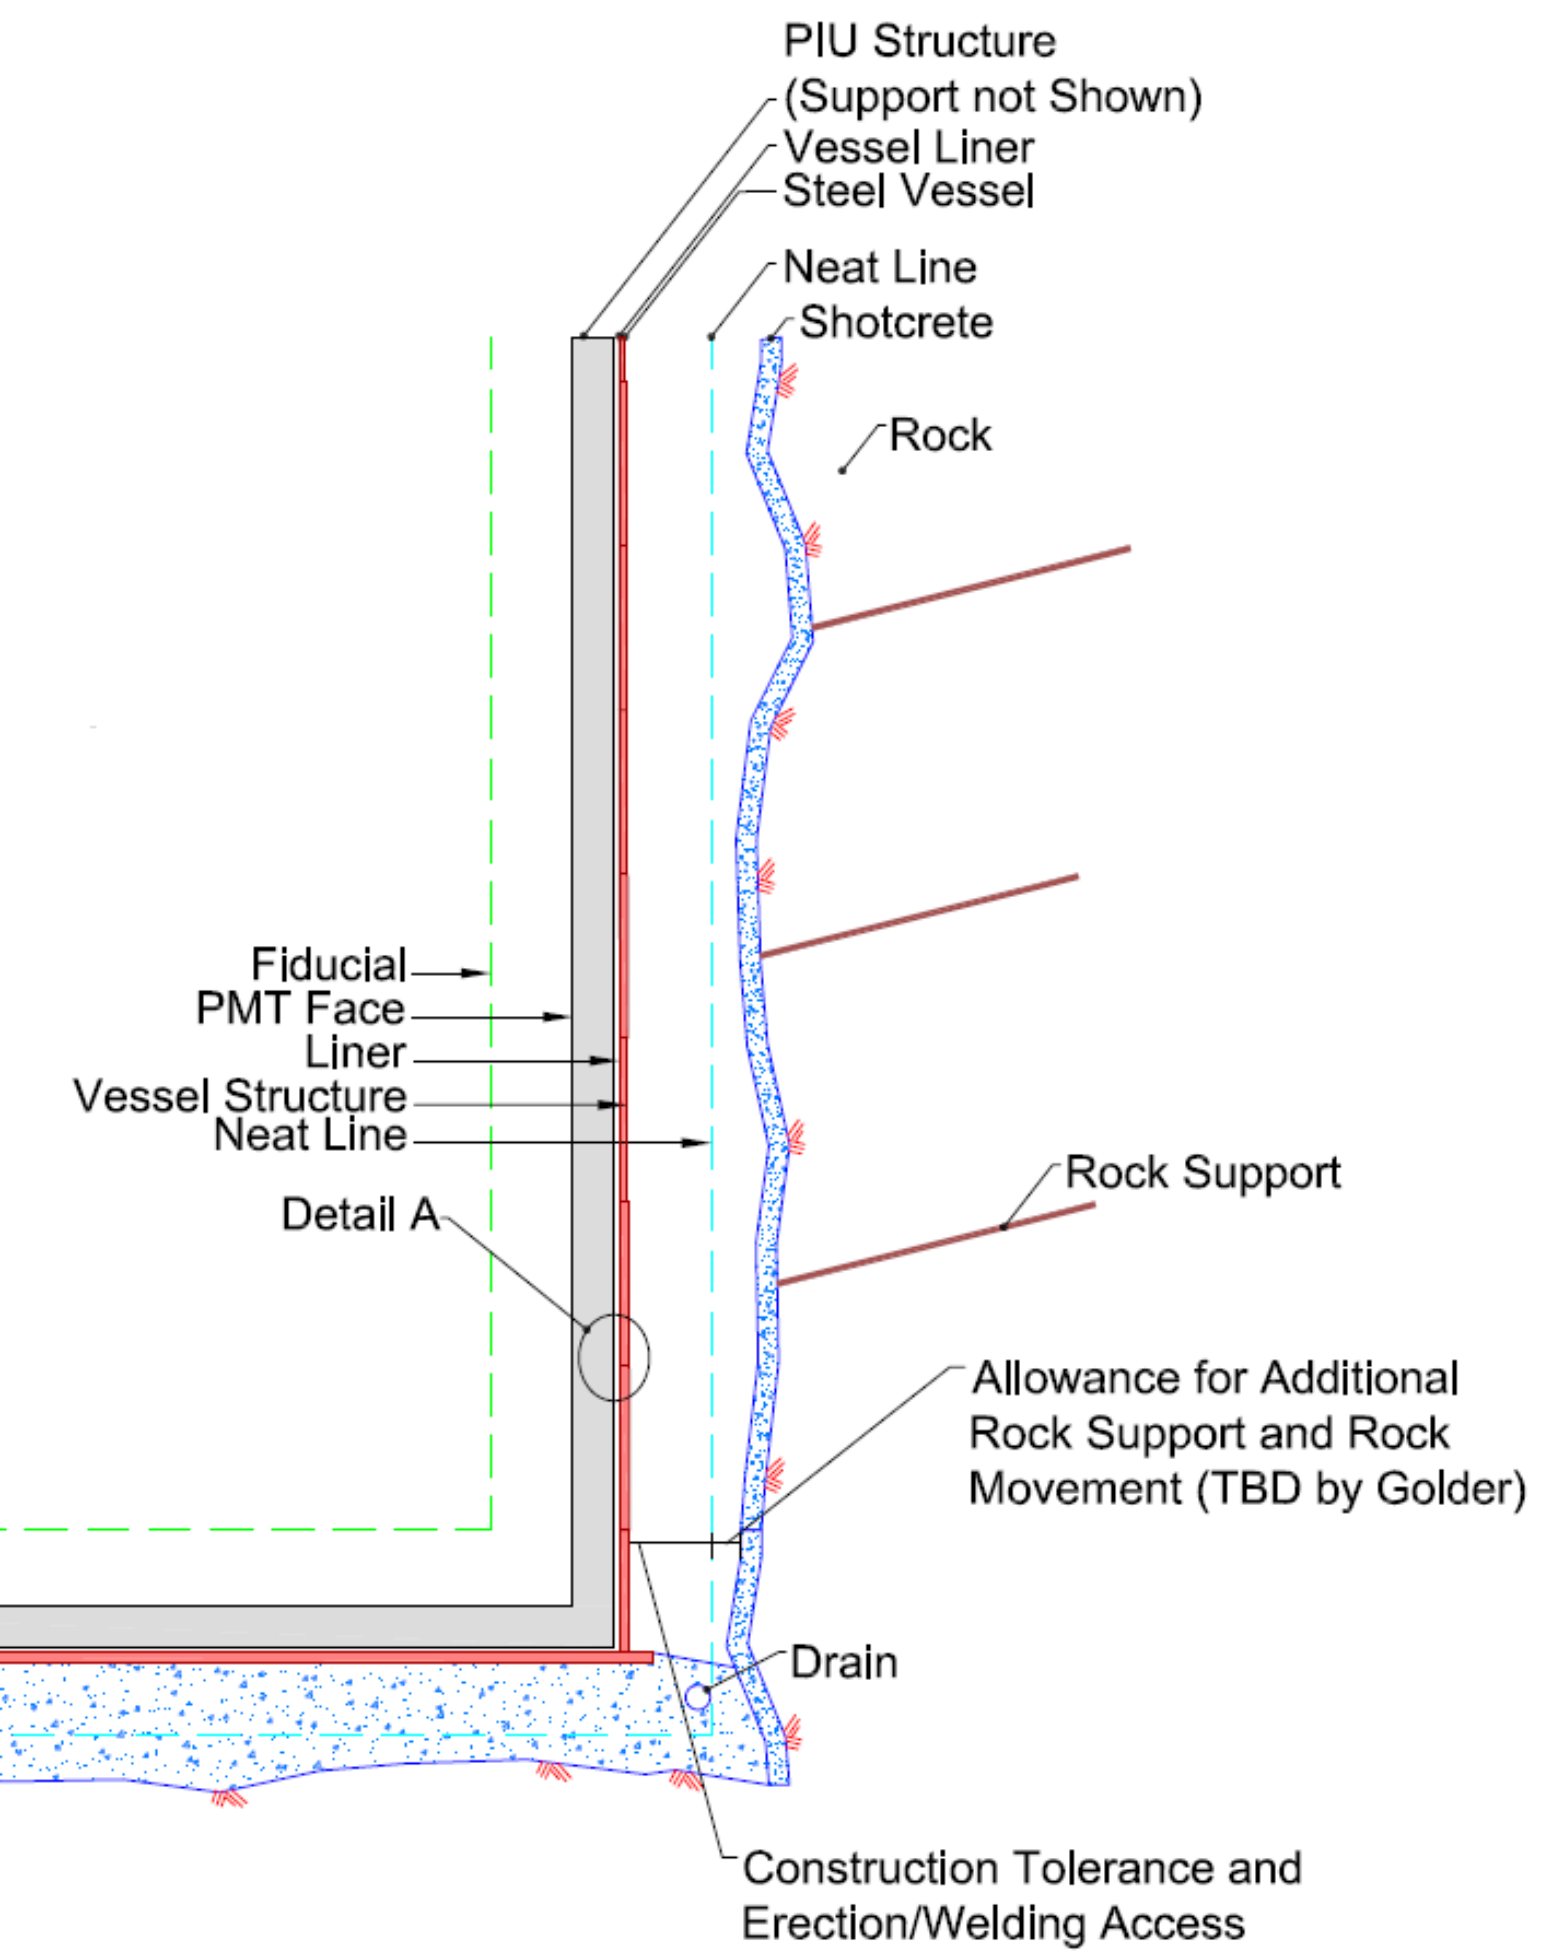
PIU Structure
(Support not Shown)
Vessel Liner
Steel Vessel
Neat Line
Shotcrete
Rock
Fiducial
PMT Face
Liner
Vessel Structure
Neat Line
Detail A
Rock Support
Allowance for Additional
Rock Support and Rock
Movement (TBD by Golder)
Drain
Construction Tolerance and
Erection/Welding Access