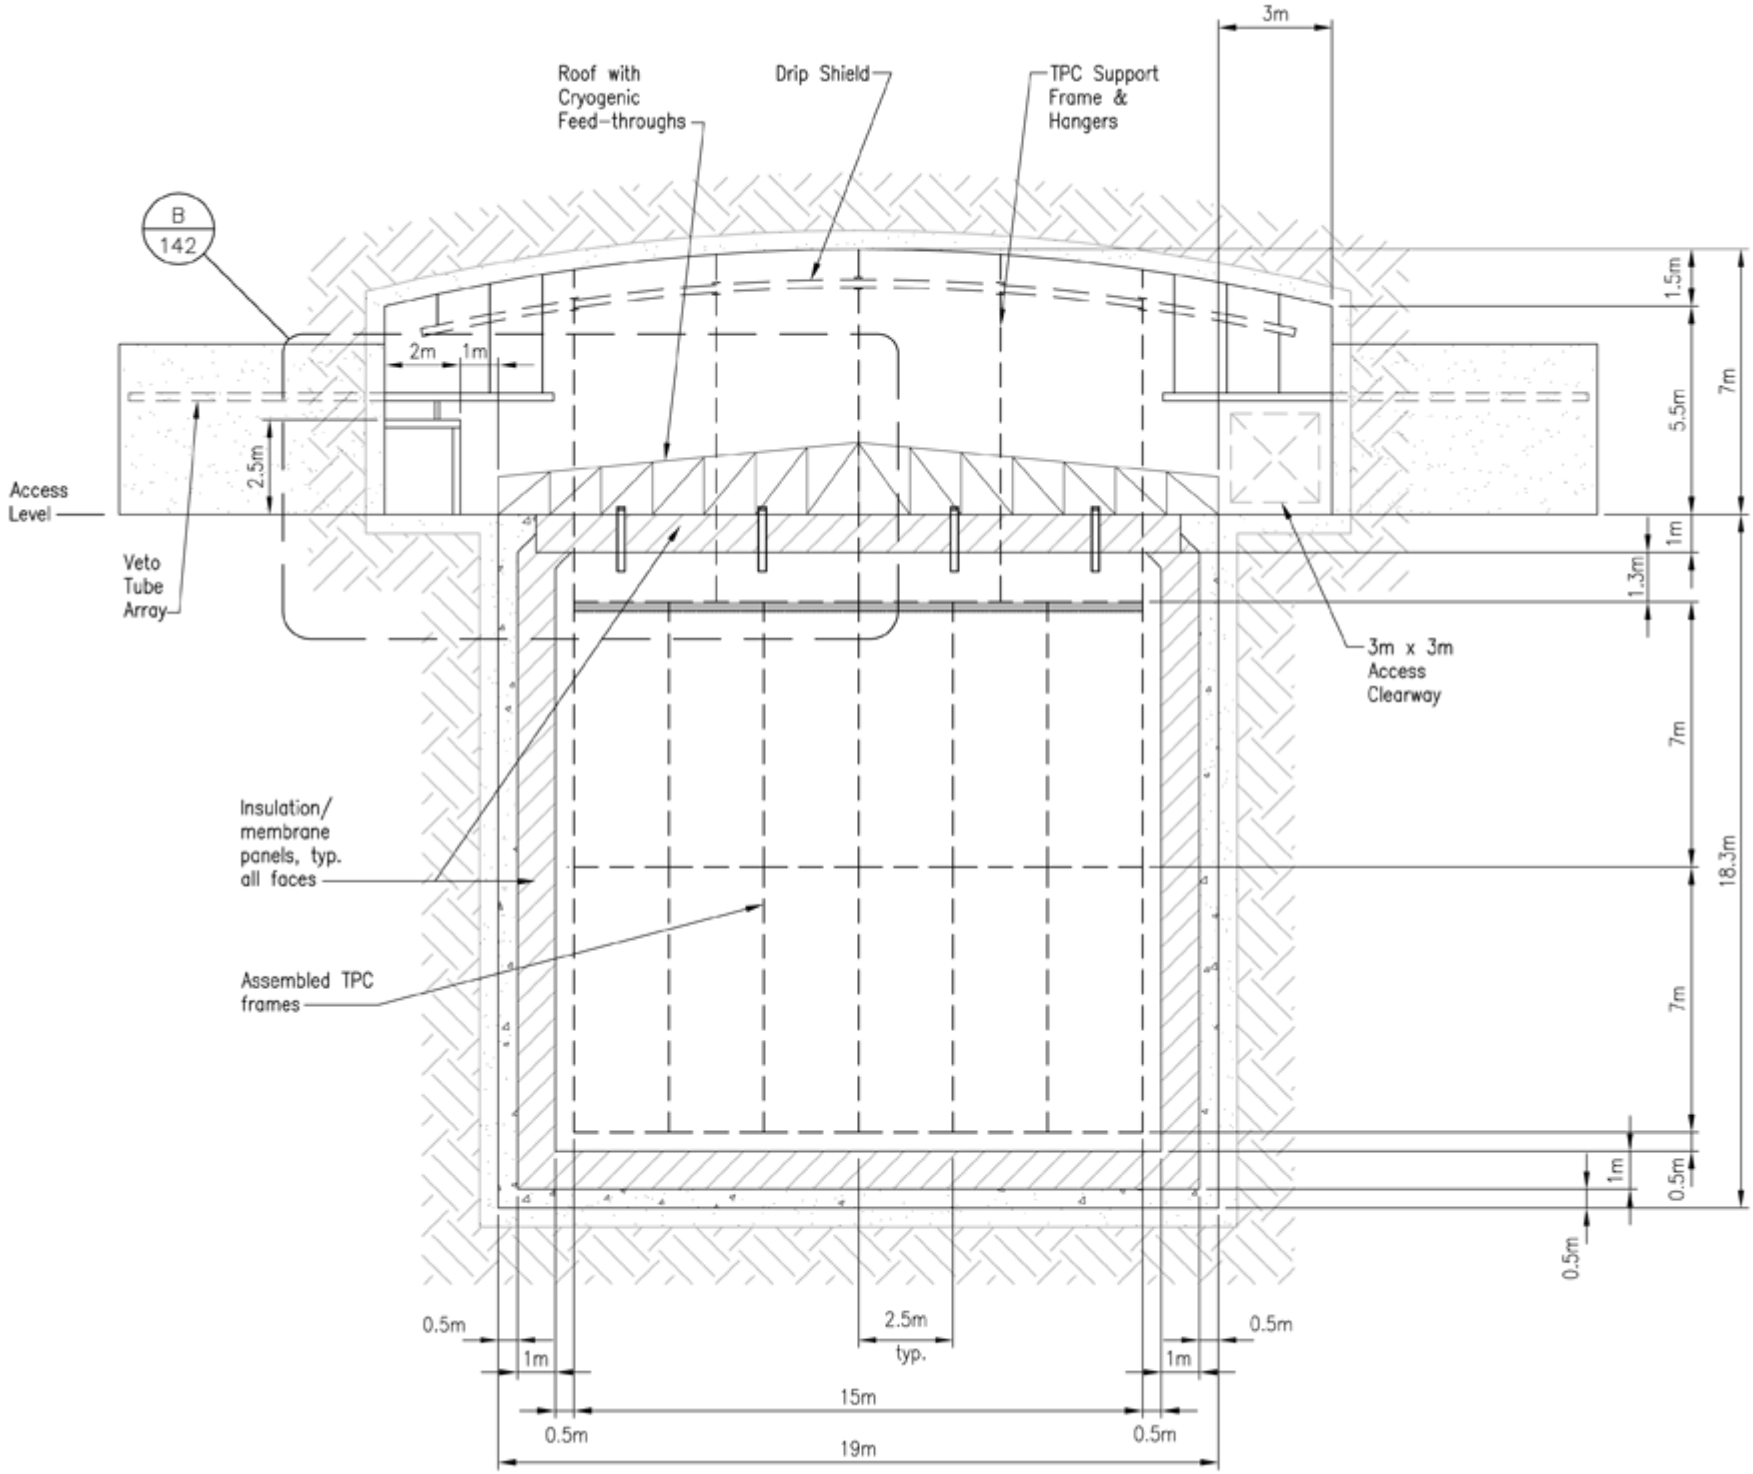
3m
Roof with Cryogenic Feed-throughs
Drip Shield
TPC Support Frame & Hangers
B
142
2m
1m
2.5m
Access Level
Veto Tube Array
1.5m
5.5m
7m
1m
1.3m
3m x 3m Access Clearway
7m
Insulation/ membrane panels, typ. all faces
18.3m
Assembled TPC frames
7m
1m
0.5m
0.5m
0.5m
1m
2.5m typ.
0.5m
1m
15m
0.5m
0.5m
19m