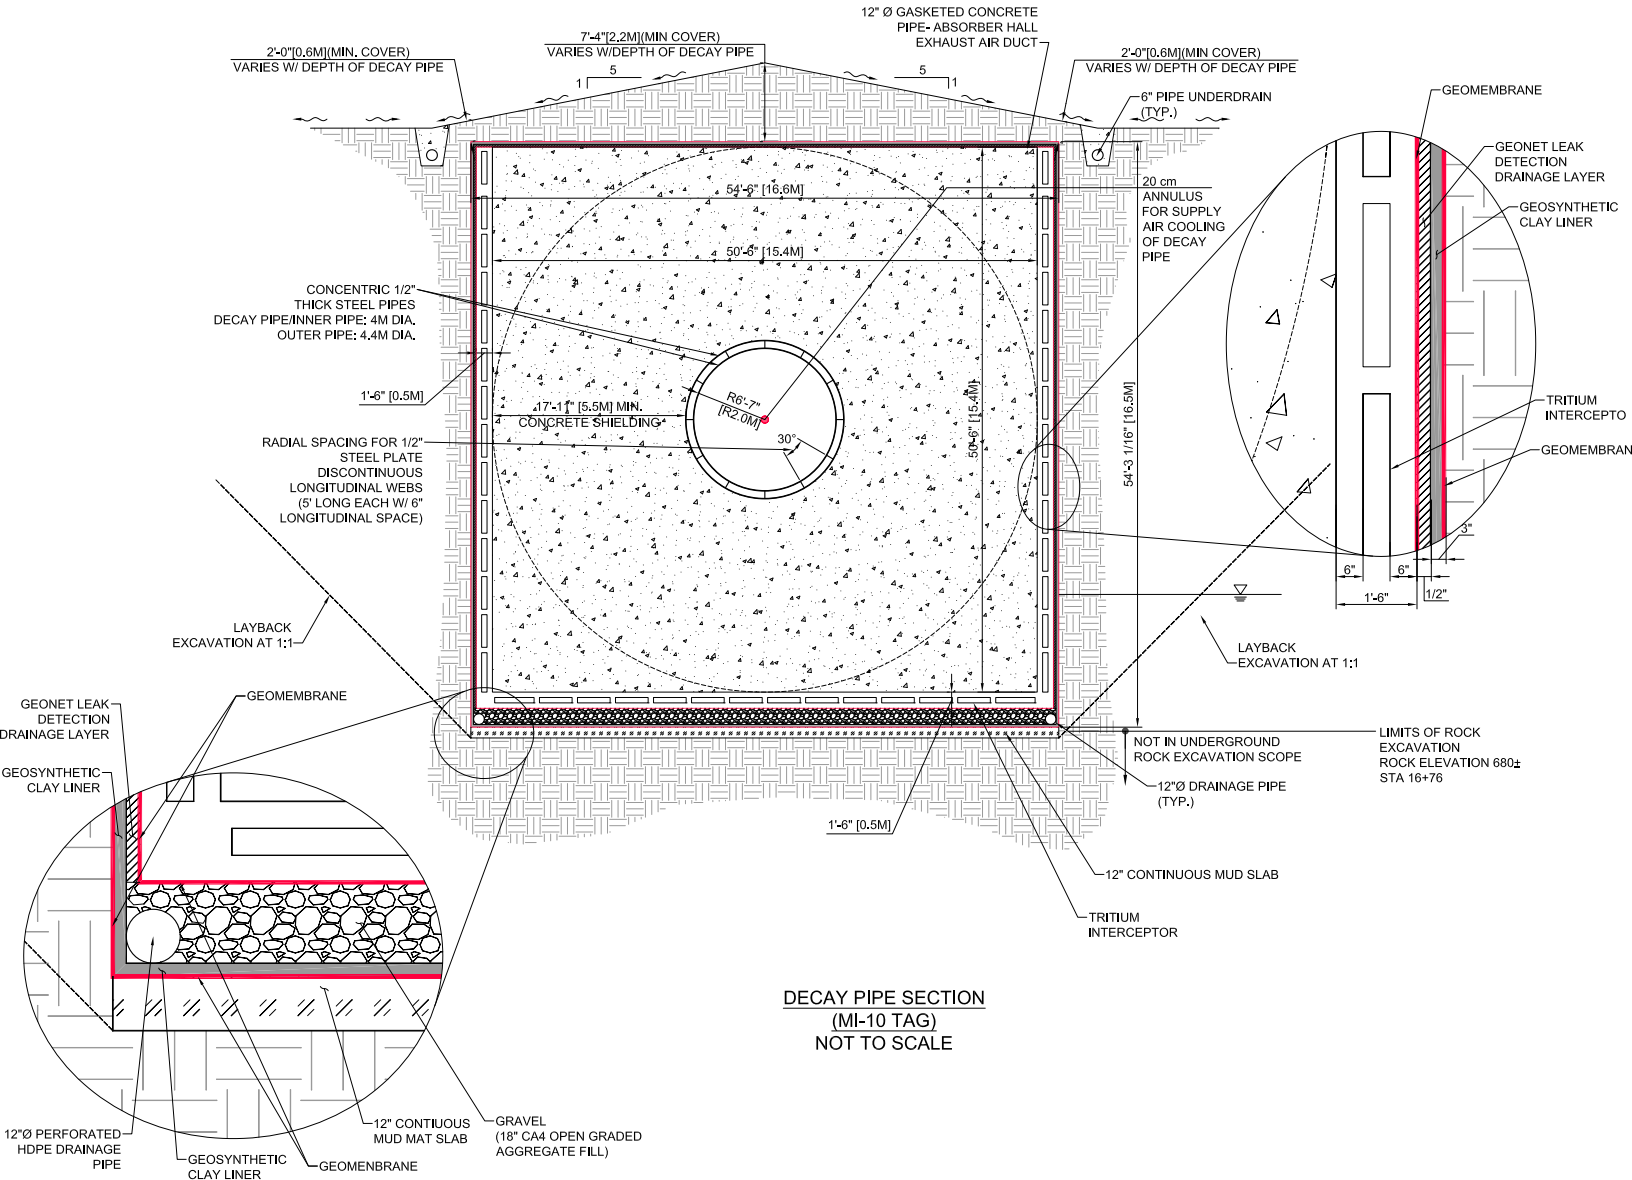

DECAY PIPE SECTION
(MI-10 TAG)
NOT TO SCALE