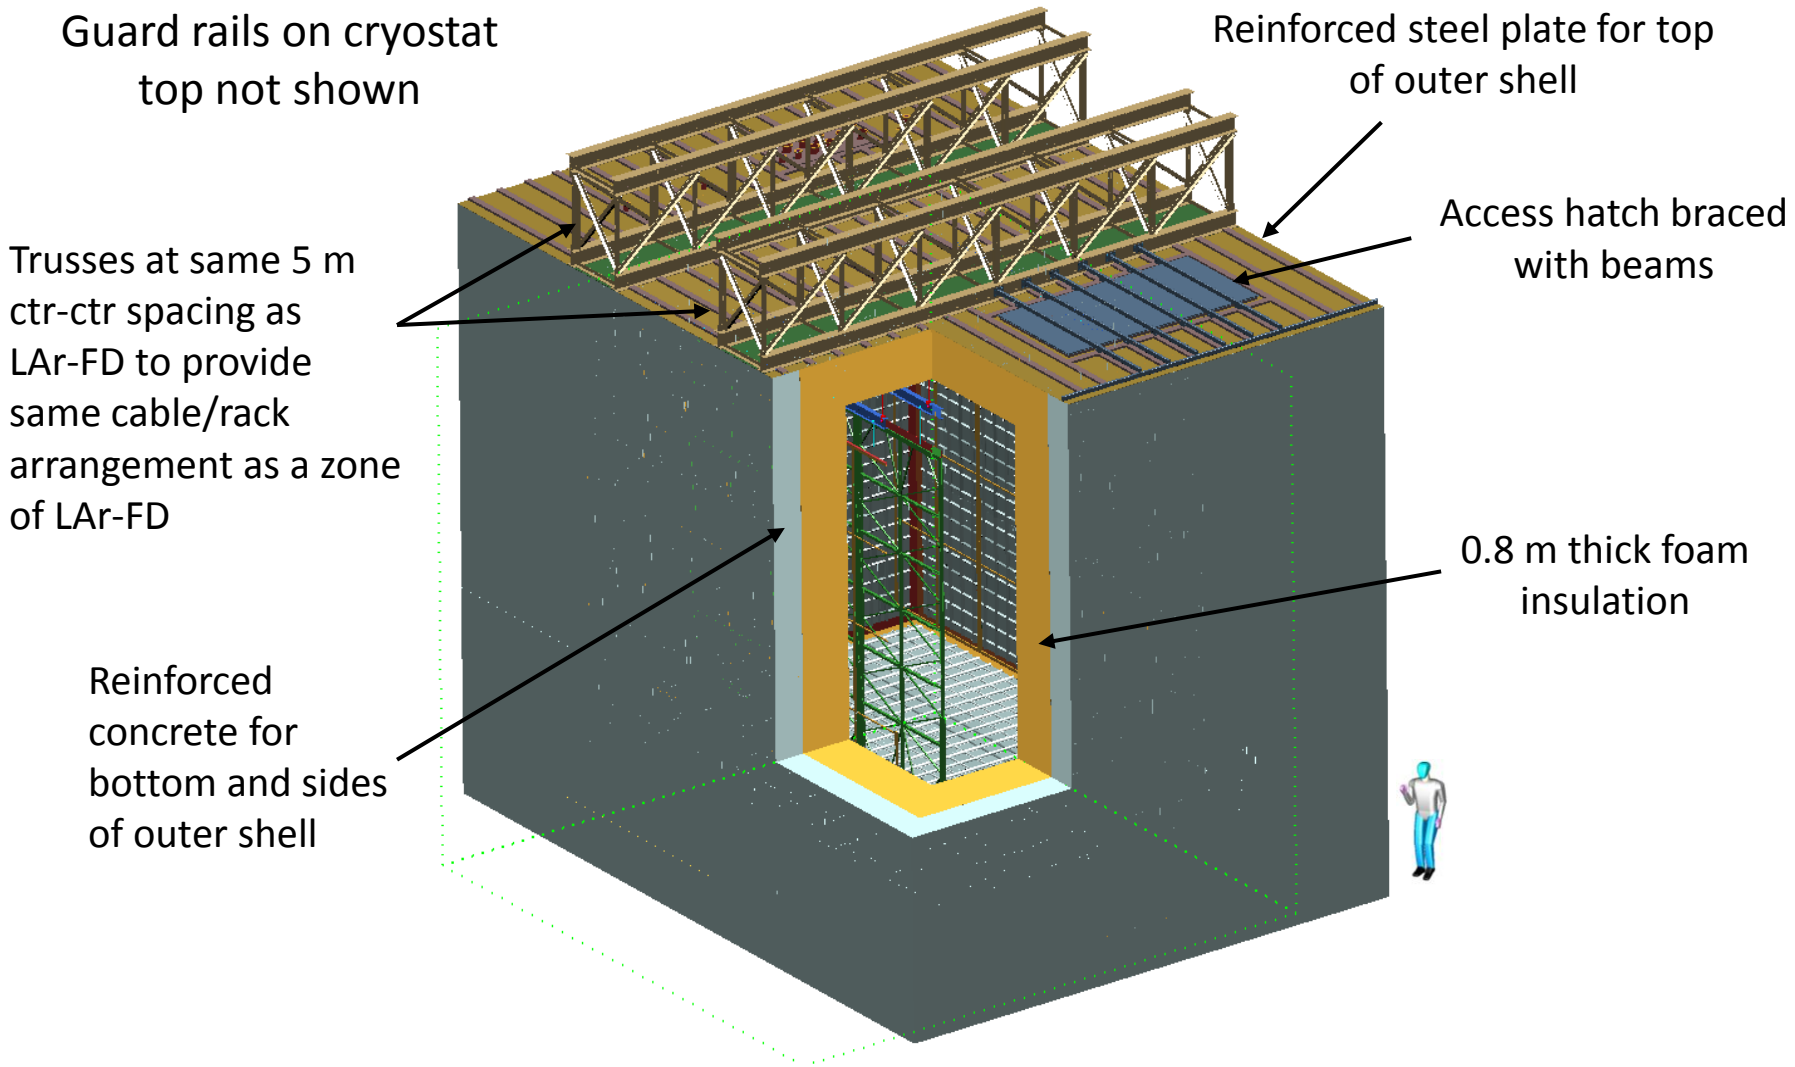
Guard rails on cryostat top not shown
Reinforced steel plate for top of outer shell
Access hatch braced with beams
Trusses at same 5 m ctr-ctr spacing as LAr-FD to provide same cable/rack arrangement as a zone of LAr-FD
0.8 m thick foam insulation
Reinforced concrete for bottom and sides of outer shell