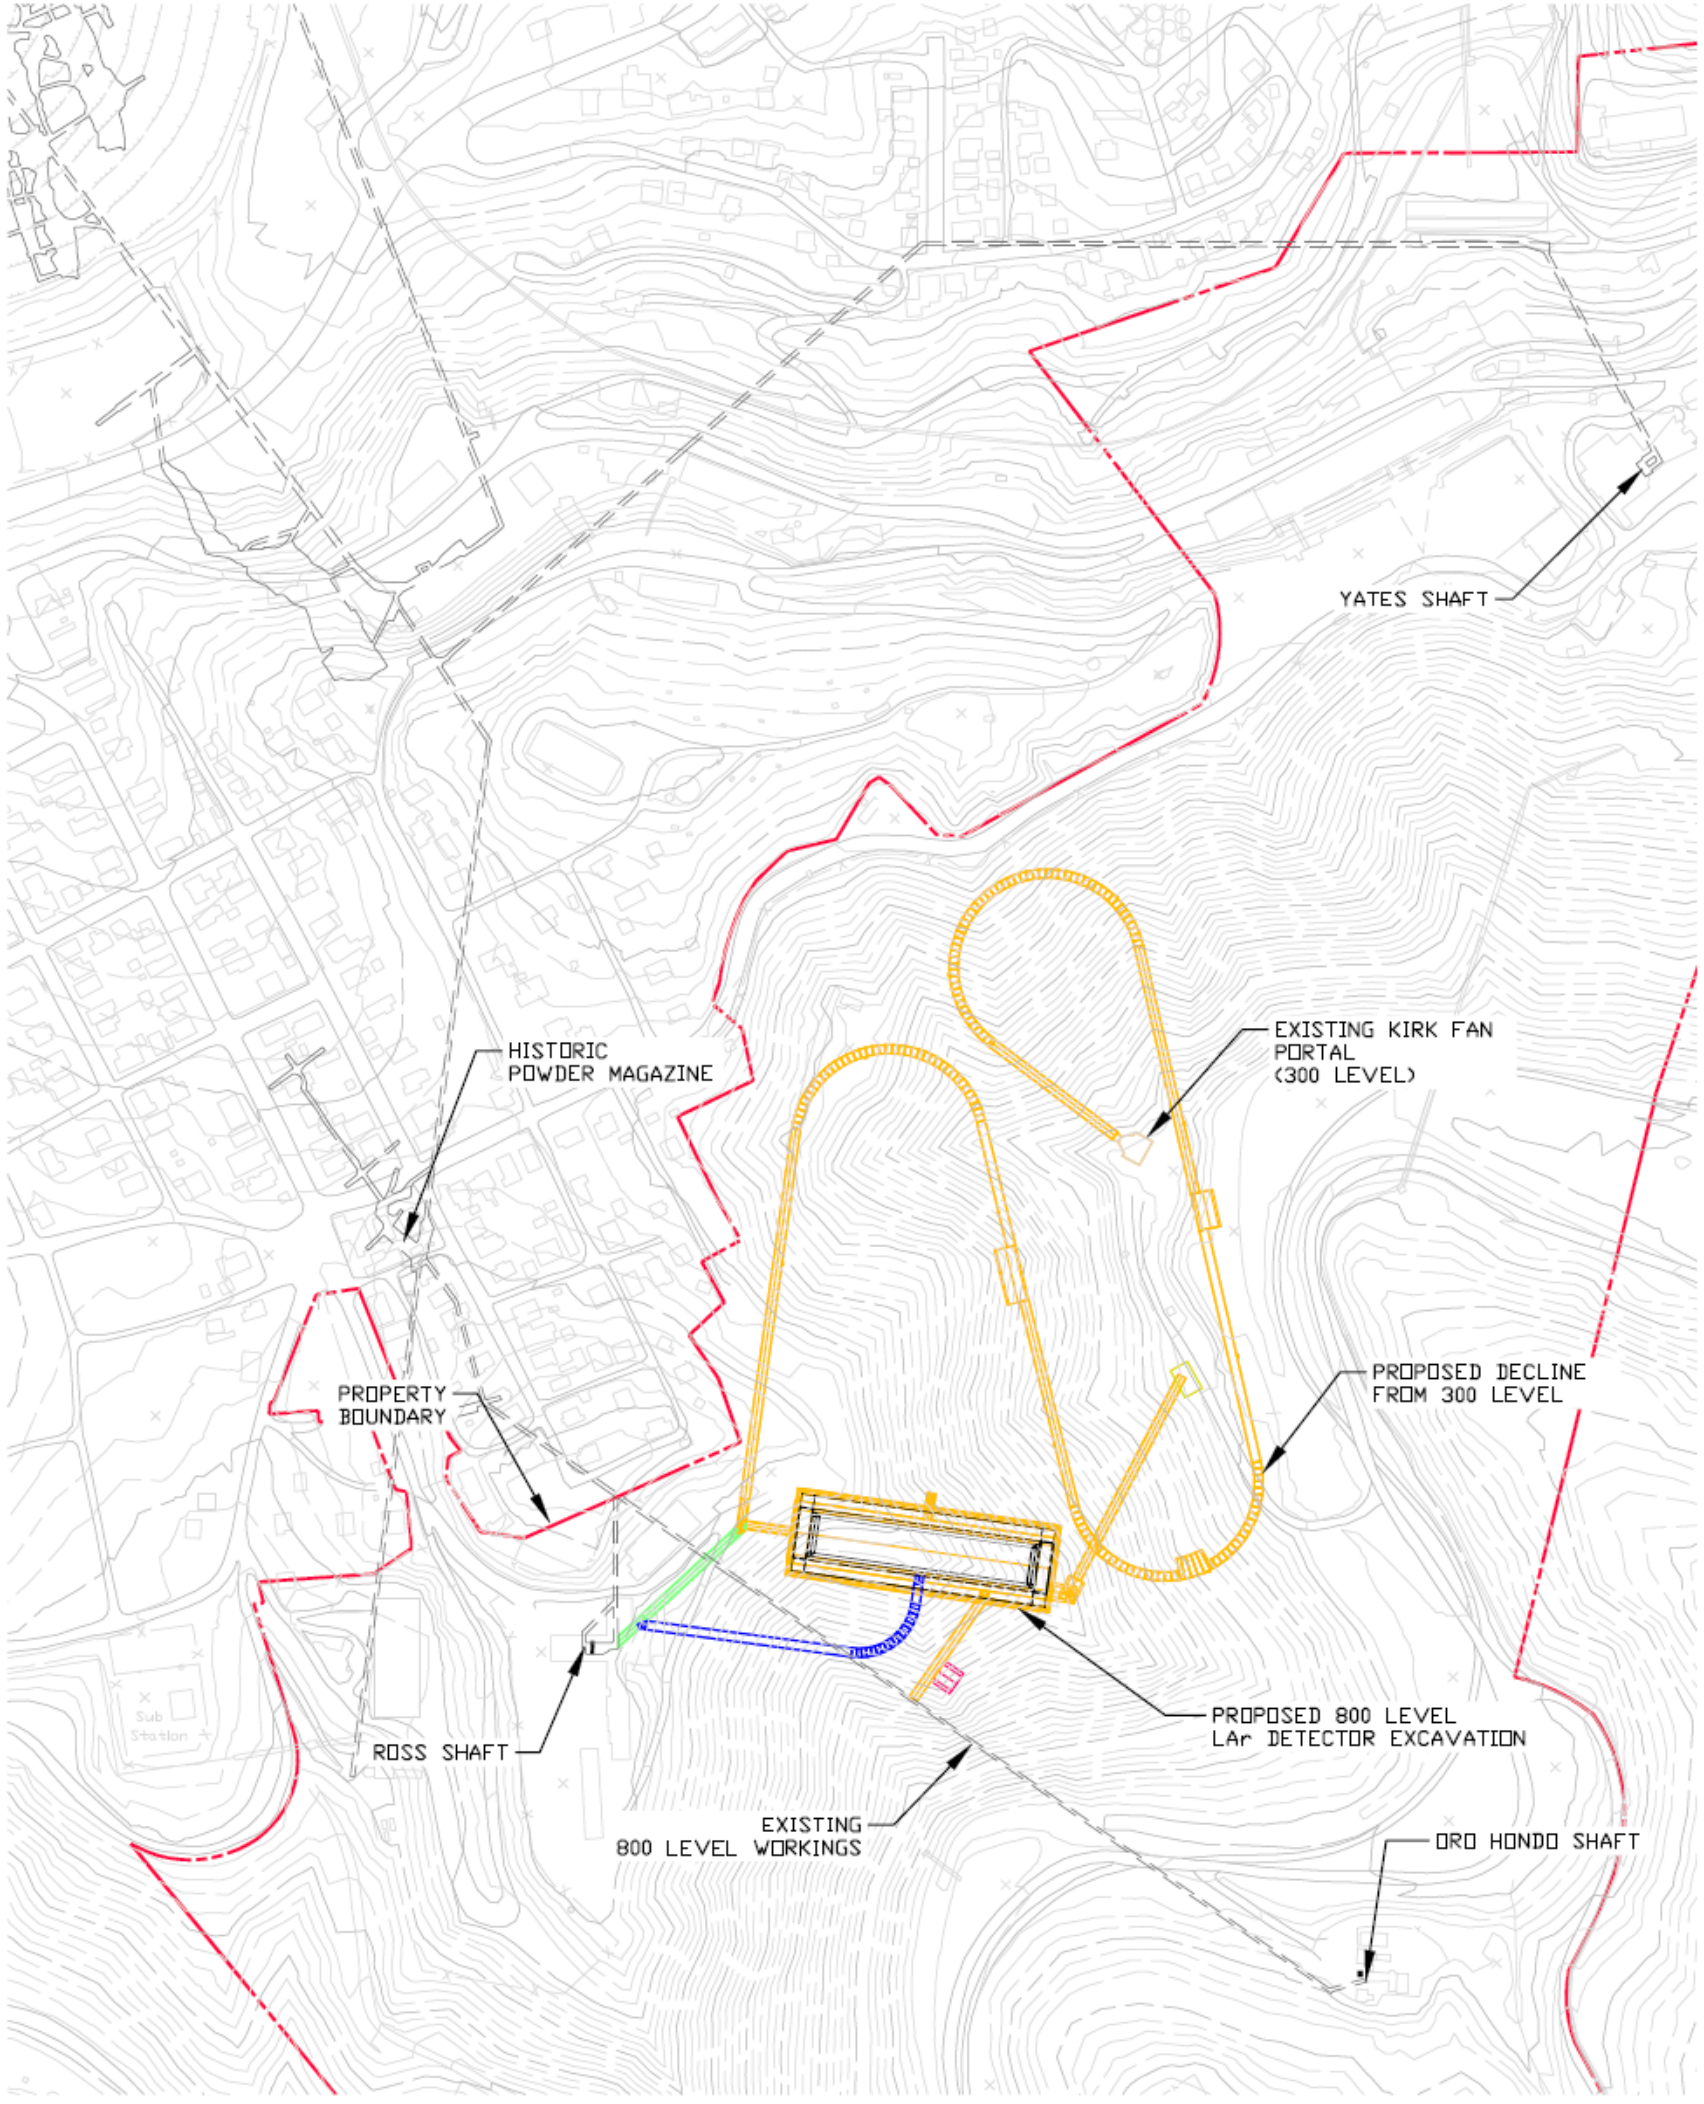
YATES SHAFT
HISTORIC
POWDER MAGAZINE
EXISTING KIRK FAN
PORTAL
(300 LEVEL)
PROPERTY
BOUNDARY
PROPOSED DECLINE
FROM 300 LEVEL
ROSS SHAFT
PROPOSED 800 LEVEL
LAr DETECTOR EXCAVATION
EXISTING
800 LEVEL WORKINGS
ORO HONDO SHAFT